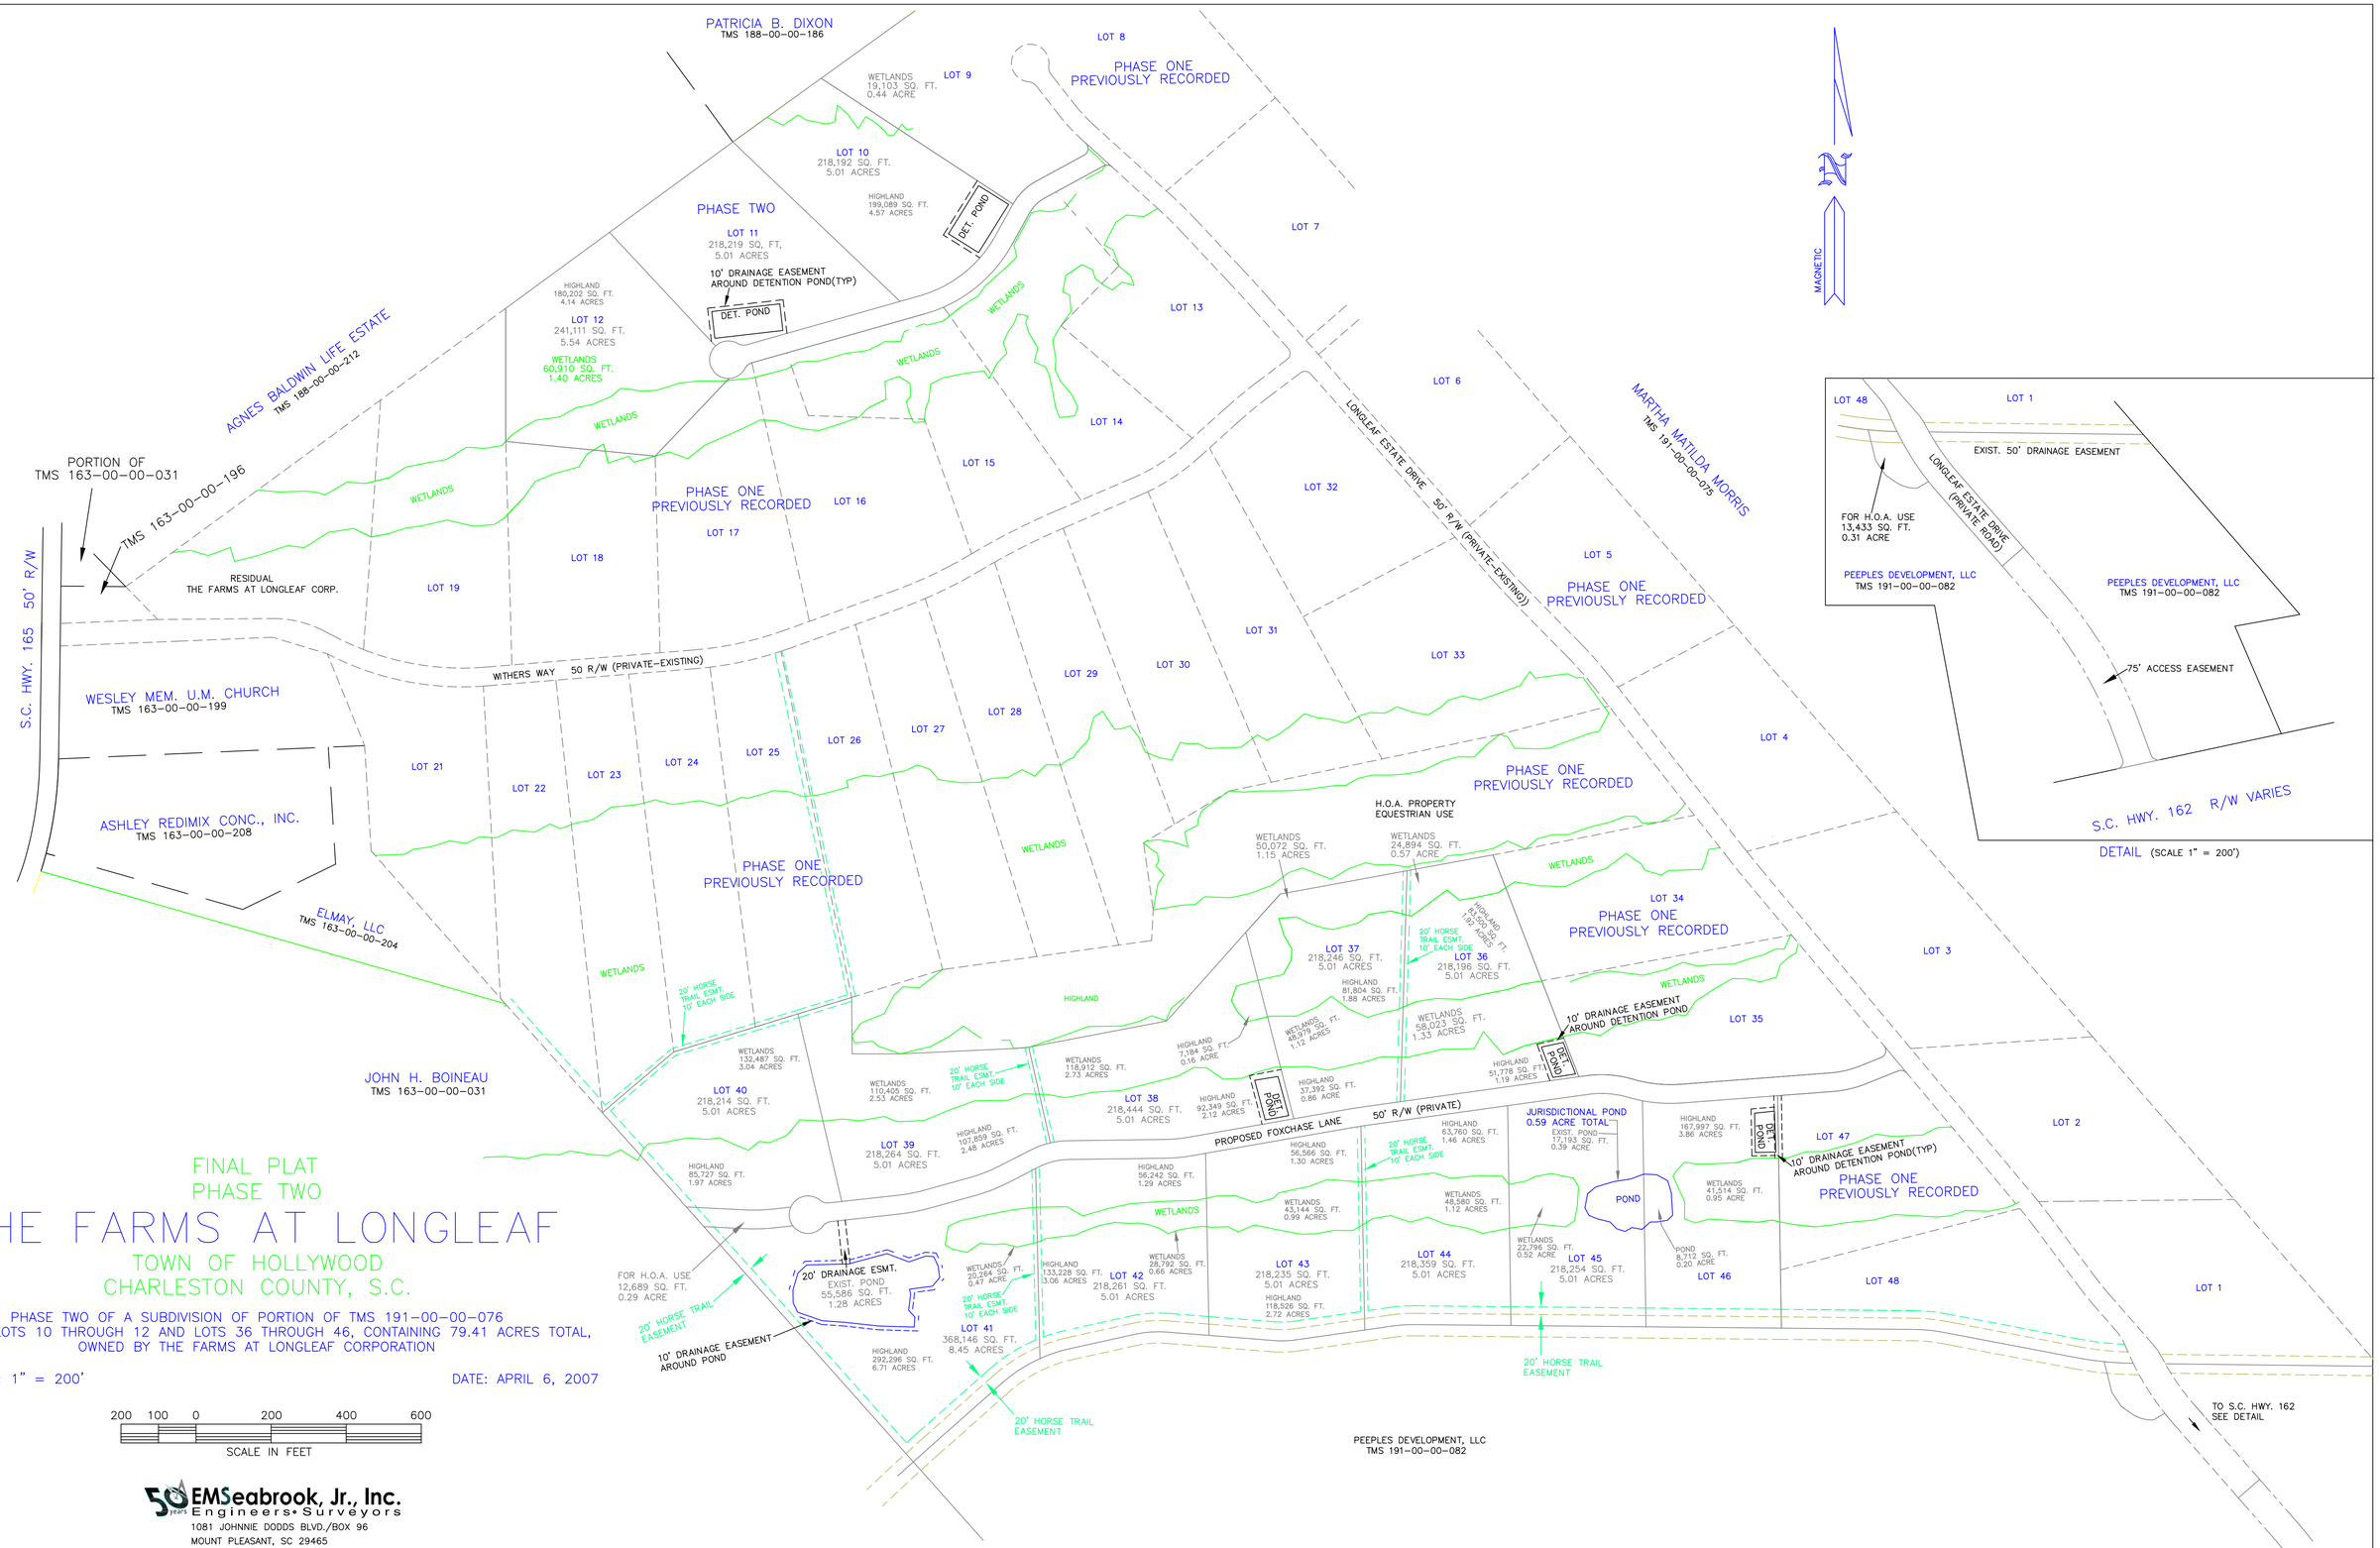

FINAL PLAT
PHASE TWO

THE FARMS AT LONGLEAF

TOWN OF HOLLYWOOD
CHARLESTON COUNTY, S.C.

PHASE TWO OF A SUBDIVISION OF PORTION OF TMS 191-00-00-076
CREATING LOTS 10 THROUGH 12 AND LOTS 36 THROUGH 46, CONTAINING 79.41 ACRES TOTAL,
OWNED BY THE FARMS AT LONGLEAF CORPORATION

SCALE: 1" = 200'

DATE: APRIL 6, 2007

50 years EMSeabrook, Jr., Inc.
Engineers • Surveyors
1081 JOHNNIE DODDS BLVD./BOX 96
MOUNT PLEASANT, SC 29465
PHONE (843) 884-4496